PATTERSON/CROSBY RESIDENCE

BATH, NORTH CAROLINA

DRAWING LIST

CS-1	COVER SHEET
EX-1	EXISTING FLOOR PLANS
EX-2	EXISTING ELEVATIONS
EX-3	EXISTING ROOF PLAN
A-1	NEW FLOOR PLAN - BASE BID
A-1.1	NEW ROOF PLAN - BASE BID
A-1.2	NEW FLOOR PLANS - ALT. 1
A-2	NOT USED
A-3	NEW ELEVATIONS AND SCHEDULE - BASE BID
A-3.1	NEW ELEVATIONS AND SCHEDULE - ALT. 1
A-4	NOT USED
A-5	BUILDING SECTION

Coastal Architecture

USE OF Coastal Architecture, DRAWINGS, SPECIFICATIONS AND OTHER DOCUMENTS

The Drawings, Specifications and other documents prepared by Coastal Architecture, the Designer, for this project are instruments of service for use solely with respect to this project and, unless otherwise provided, the Designer shall be deemed the author of these documents and shall retain all common law, statutory and other reserved rights, including copyright protection. The Owner shall be permitted to retain copies of the Designer's drawings, Specifications, and other documents for information and reference in connection with the Owner's use and occupancy of this project. No portions in part or in whole of the Drawings, Specifications and other documents shall be duplicated or used by the Owner or others for additions to this Project, completion of this Project by others, or on other Projects without written consent by the Designer.

Coastal Architecture PLLC

- Architectural Design
- Planning
- Interiors

AIA

Member of the American Institute of Architects

Lee D. Dixon, Jr., AIA
252-247-2127
lee@coastalarchitecture.net

4206 Bridges St. Ext., Suite C
Morehead City, NC 28557

www.CoastalArchitecture.net

PATTERSON/CROSBY RESIDENCE

BATH, NORTH CAROLINA

COASTAL ARCHITECTURE, PLLC
CERT. NO. 57192
REGISTERED ARCHITECTURAL CORPORATION
MOREHEAD CITY, N.C.

LEE D. DIXON, JR.
REGISTERED ARCHITECT
6419
NORTH CAROLINA

COVER SHEET

20013

ISSUED: 09/28/20
DWG BY: MES
CKD BY: LDD
REVISIONS

SHEET NO.
CS-1
OF

THESE DRAWING AND SPECIFICATIONS REPRESENT AN INSTRUMENT OF SERVICE AND AS SUCH SHALL REMAIN IN OWNERSHIP WITH THE ARCHITECT. USE OR REPRODUCTION BY ANY MEANS, IN WHOLE OR IN PART, WITHOUT THE ARCHITECT'S WRITTEN CONSENT, IS PROHIBITED.

PDF processed with CutePDF evaluation edition www.CutePDF.com

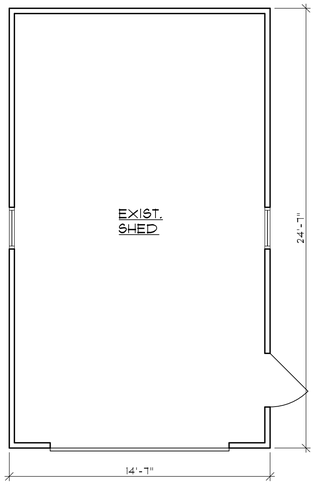

2 EX-1 **EXISTING SHED**
SCALE: 1/4"=1'-0"

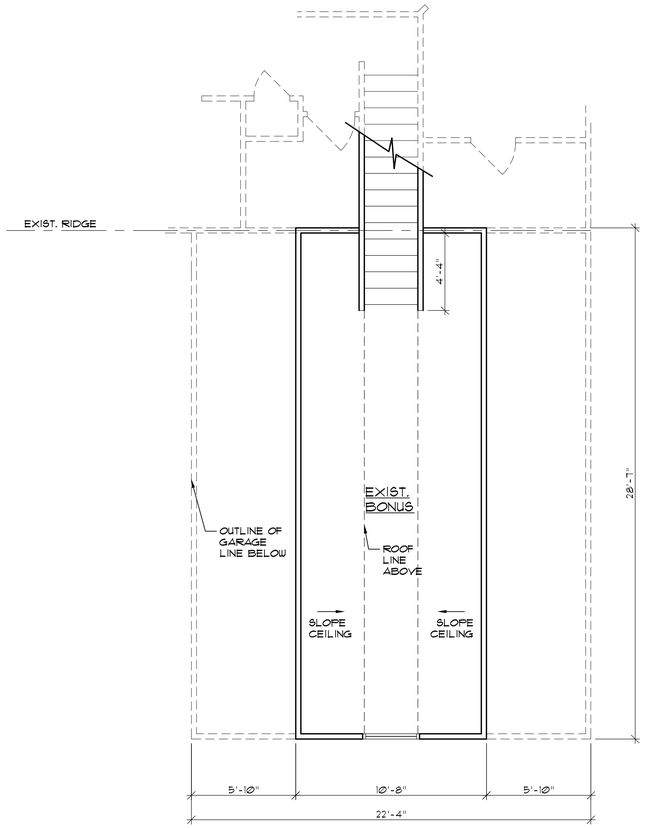

2 EX-1 **EXISTING BONUS ROOM**
SCALE: 1/4"=1'-0"

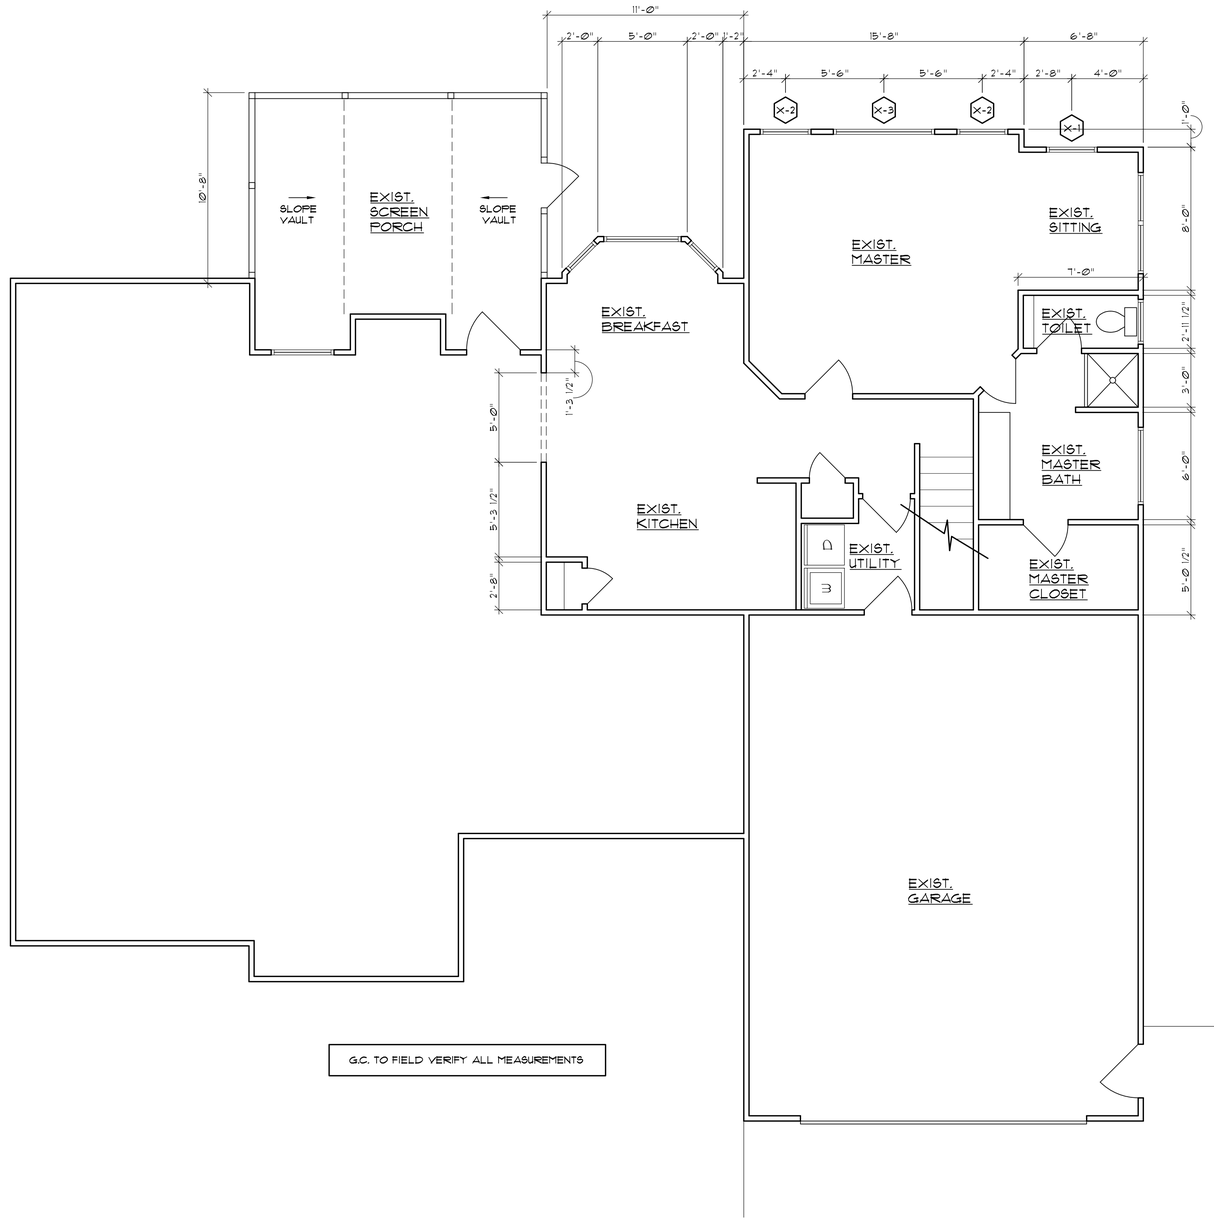

1 EX-1 **EXISTING FLOOR PLAN**
SCALE: 1/4"=1'-0"

Coastal Architecture PLLC
• Architectural Design
• Planning
• Interiors
AIA
Member of the American Institute of Architects
Lee D. Dixon, Jr., AIA
252-247-2127
lee@coastalarchitecture.net
4206 Bridges St. Ext., Suite C
Morehead City, NC 28557
www.CoastalArchitecture.net

PATTERSON/CROSBY RESIDENCE
BATH, NORTH CAROLINA

EXISTING FLOOR PLANS

20013

ISSUED: 09/28/20
DWG BY: MES
CKD BY: LDD
REVISIONS

SHEET NO.
EX-1
OF

THESE DRAWING AND SPECIFICATIONS REPRESENT AN INSTRUMENT OF SERVICE AND AS SUCH SHALL REMAIN IN OWNERSHIP WITH THE ARCHITECT. USE OR REPRODUCTION BY ANY MEANS, IN WHOLE OR IN PART, WITHOUT THE ARCHITECT'S WRITTEN CONSENT, IS PROHIBITED.

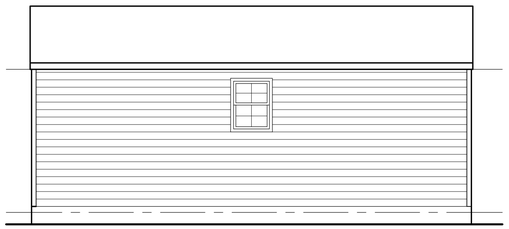

4 EX-2 **EXISTING LEFT SIDE SHED ELEVATION**
SCALE: 1/4"=1'-0"

3 EX-2 **EXISTING REAR ELEVATION**
SCALE: 1/4"=1'-0"

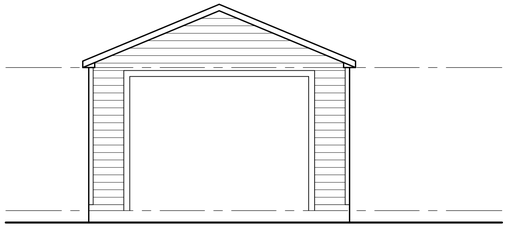

2 EX-2 **EXISTING FRONT SHED ELEVATION**
SCALE: 1/4"=1'-0"

1 EX-2 **EXISTING RIGHT SIDE ELEVATION**
SCALE: 1/4"=1'-0"

Coastal Architecture PLLC

- Architectural Design
- Planning
- Interiors

AIA
Member of the American Institute of Architects

Lee D. Dixon, Jr., AIA
252-247-2127
lee@coastalarchitecture.net

4206 Bridges St. Ext., Suite C
Morehead City, NC 28557
www.CoastalArchitecture.net

PATTERSON/CROSBY RESIDENCE

BATH, NORTH CAROLINA

COASTAL ARCHITECTURE PLLC — CERT. NO. C-2792 — NORTH CAROLINA BOARD OF EXAMINERS FOR ENGINEERING AND SURVEYING — MOREHEAD CITY, N.C.

LEE D. DIXON, JR. — REGISTERED ARCHITECT — 6419 — NORTH CAROLINA — MOREHEAD CITY

EXISTING REAR AND RIGHT SIDE EXTERIOR ELEVATIONS

20013

ISSUED:	09/28/20
DWG BY:	MES
CKD BY:	LDD

REVISIONS

SHEET NO.
EX-2
OF

THESE DRAWING AND SPECIFICATIONS REPRESENT AN INSTRUMENT OF SERVICE AND AS SUCH SHALL REMAIN IN OWNERSHIP WITH THE ARCHITECT. USE OR REPRODUCTION BY ANY MEANS, IN WHOLE OR IN PART, WITHOUT THE ARCHITECT'S WRITTEN CONSENT, IS PROHIBITED.

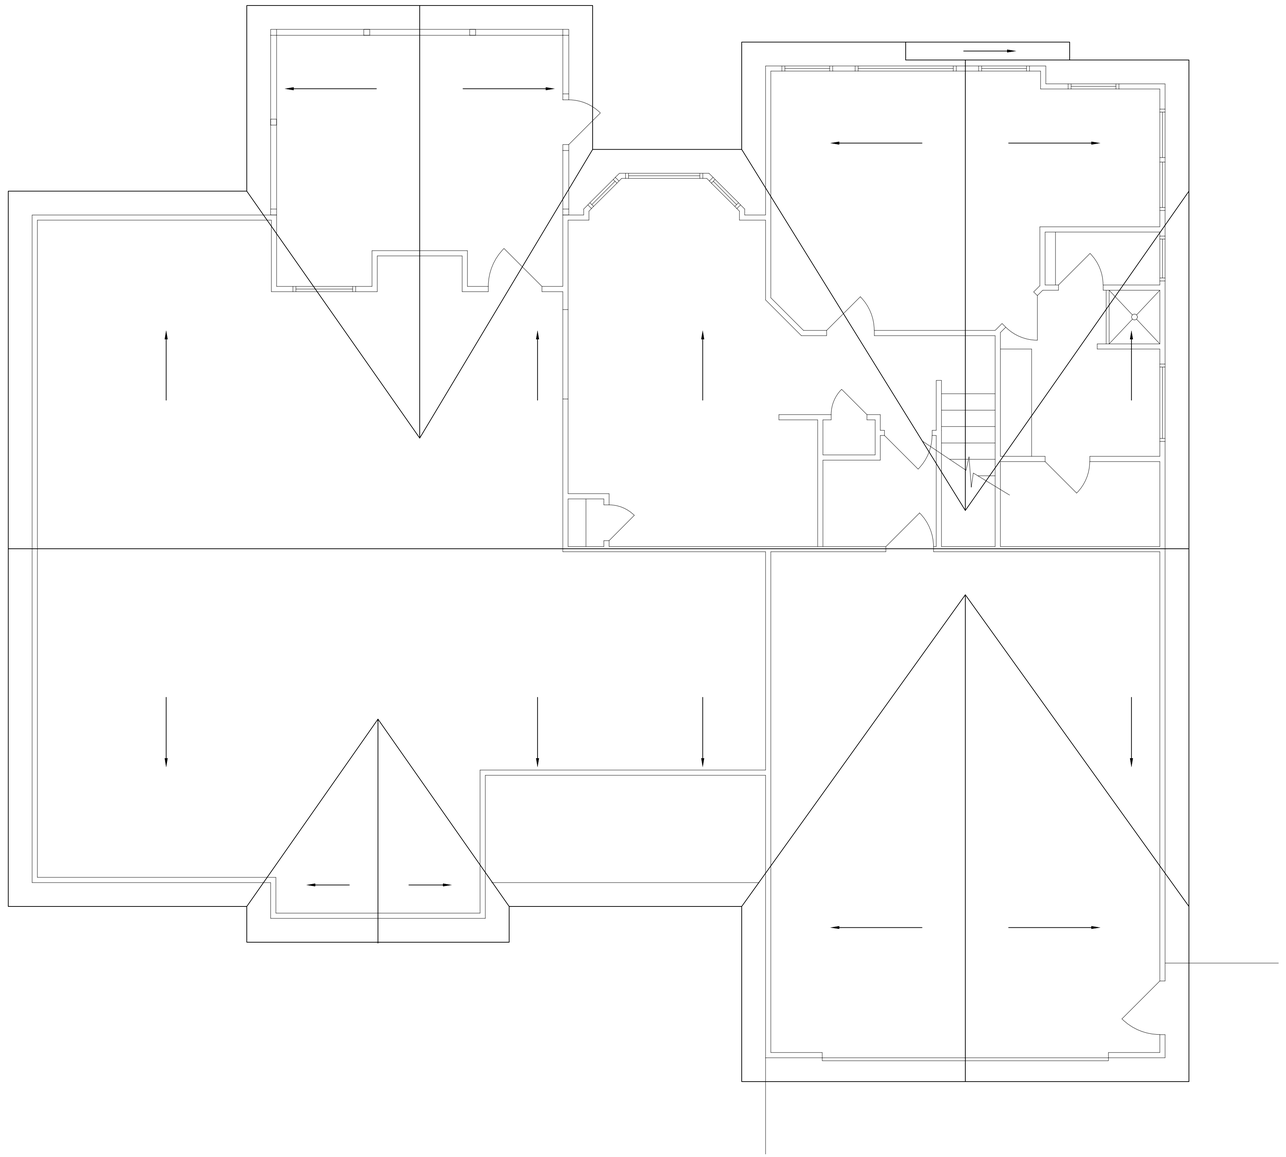

1 EX-3 EXISTING ROOF PLAN
SCALE: 1/4"=1'-0"

Coastal Architecture PLLC

- Architectural Design
- Planning
- Interiors

AIA
Member of the American Institute of Architects

Lee D. Dixon, Jr., AIA
252-247-2127
lee@coastalarchitecture.net

4206 Bridges St. Ext., Suite C
Morehead City, NC 28557

www.CoastalArchitecture.net

PATTERSON/CROSBY RESIDENCE
BATH, NORTH CAROLINA

COASTAL ARCHITECTURE plc
CERT. NO. 51792
MORHEAD CITY, NC

LEE D. DIXON, JR.
REGISTERED ARCHITECT
6419
NORTH CAROLINA
MOREHEAD CITY, N.C.

EXISTING ROOF PLAN

20013

ISSUED: 09/28/20
DWG BY: MES
CKD BY: LDD
REVISIONS

SHEET NO.
EX-3
OF

THESE DRAWING AND SPECIFICATIONS REPRESENT AN INSTRUMENT OF SERVICE AND AS SUCH SHALL REMAIN IN OWNERSHIP WITH THE ARCHITECT. USE OR REPRODUCTION BY ANY MEANS, IN WHOLE OR IN PART, WITHOUT THE ARCHITECT'S WRITTEN CONSENT, IS PROHIBITED.

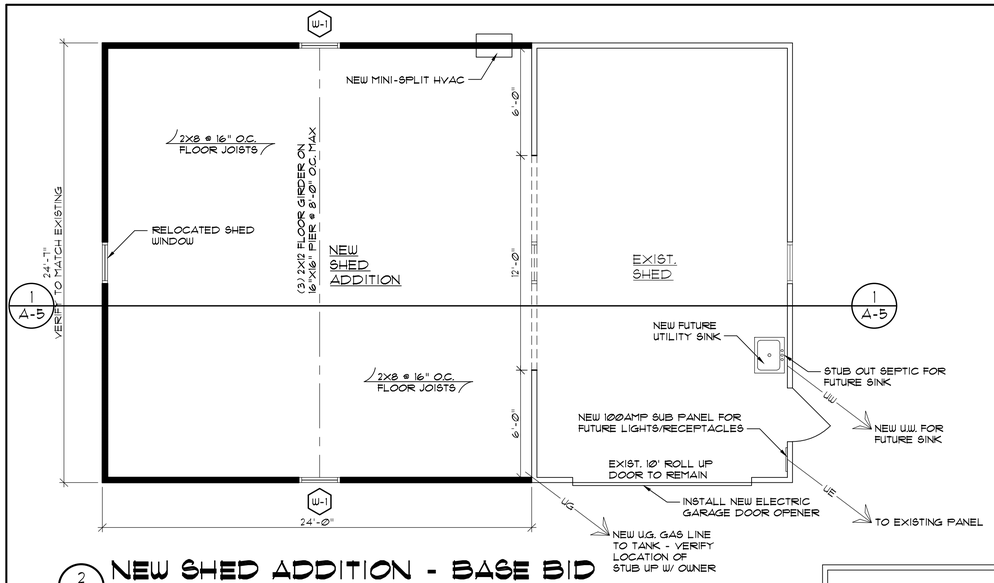

2 / A-1 NEW SHED ADDITION - BASE BID
SCALE: 1/4"=1'-0"

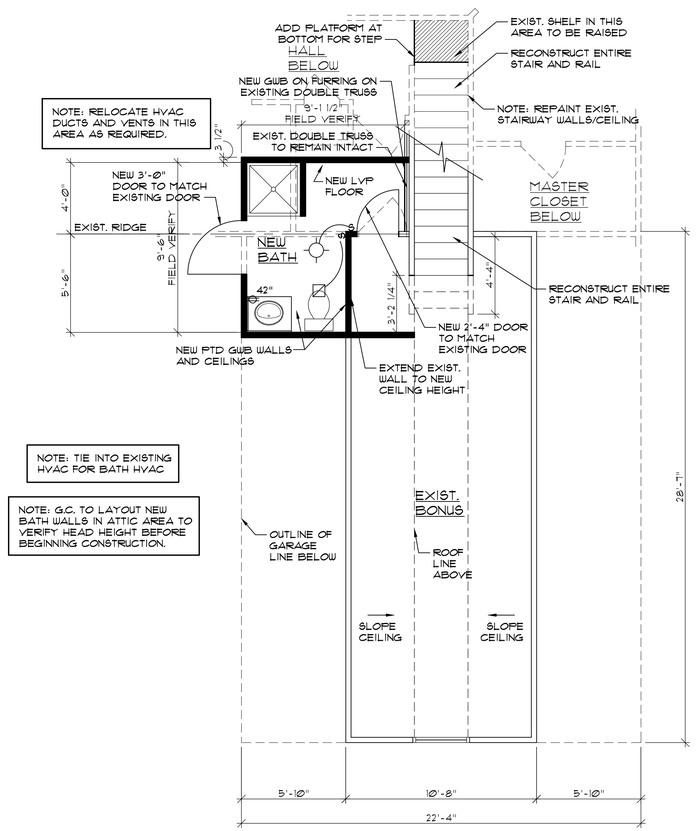

2 / A-1 NEW BONUS ROOM TOILET - BASE BID
SCALE: 1/4"=1'-0"

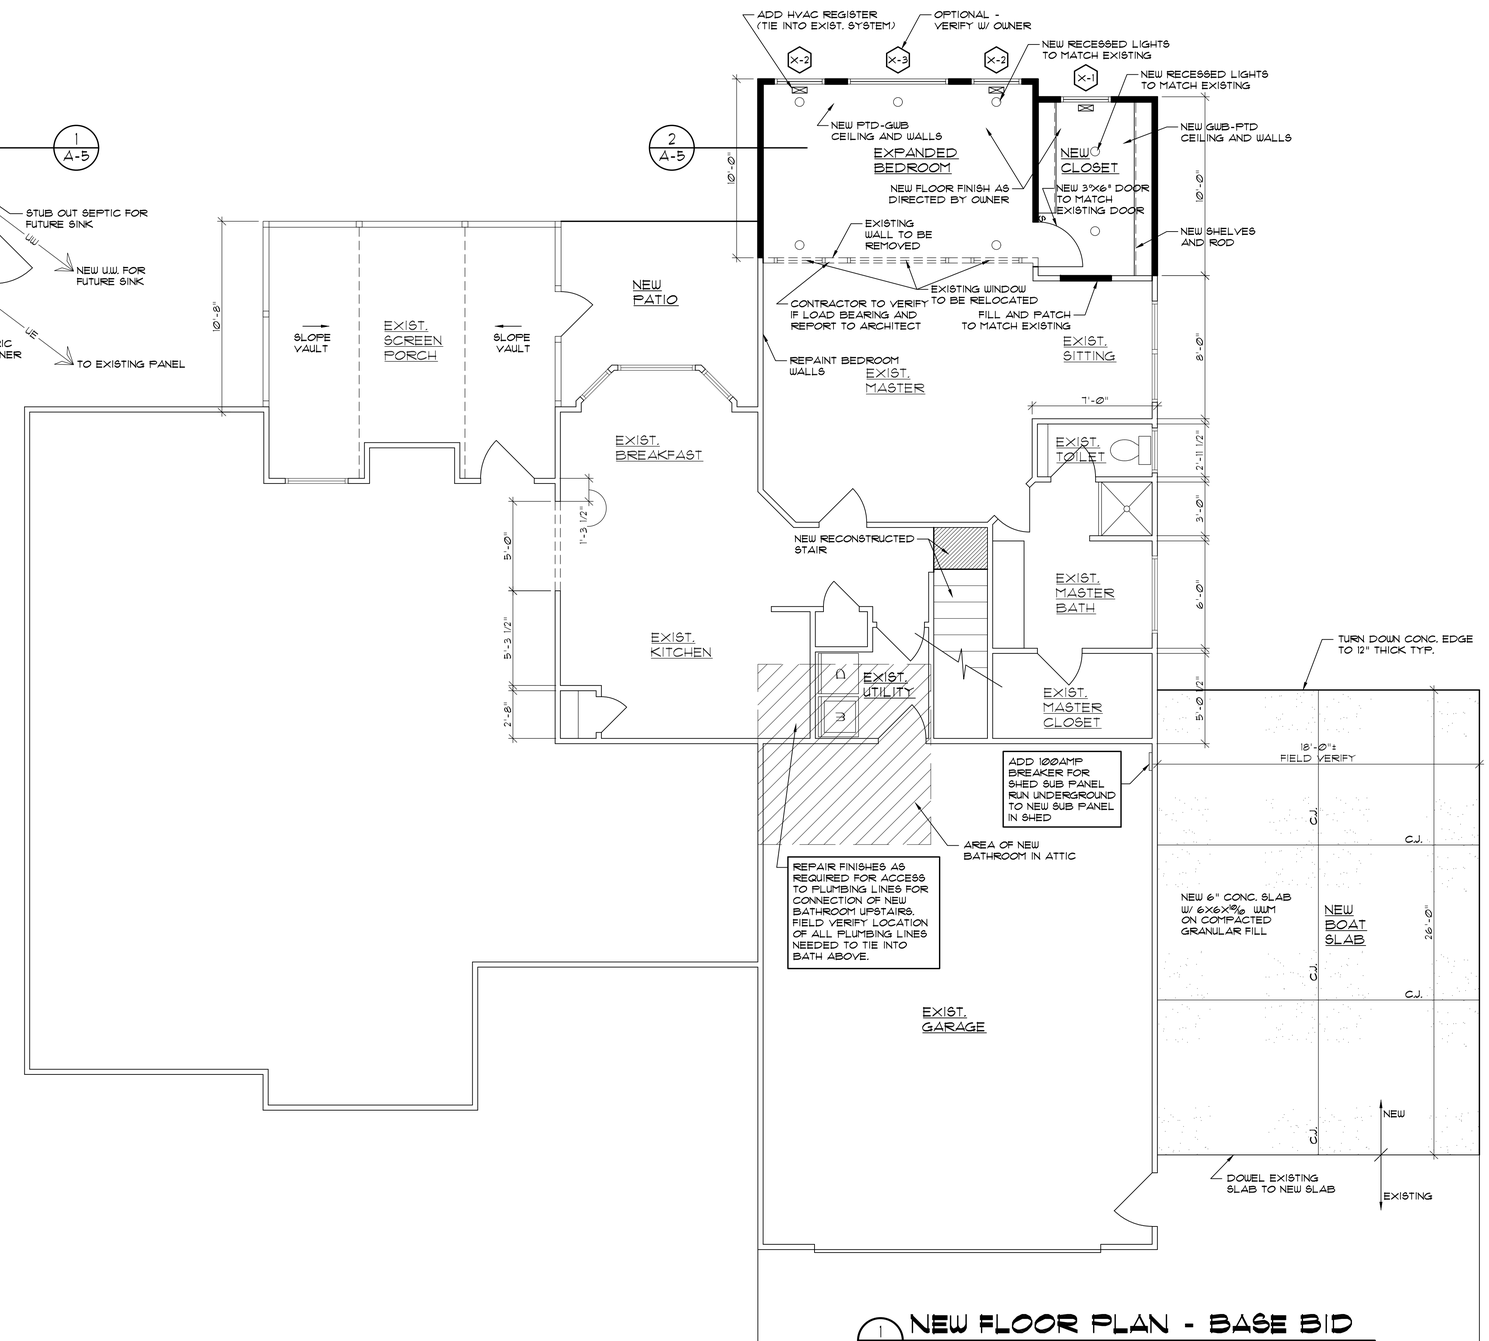

1 / A-1 NEW FLOOR PLAN - BASE BID
SCALE: 1/4"=1'-0"

Coastal Architecture PLLC

- Architectural Design
- Planning
- Interiors

AIA
Member of the American Institute of Architects

Lee D. Dixon, Jr., AIA
252-247-2127
lee@coastalarchitecture.net

4206 Bridges St. Ext., Suite C
Morehead City, NC 28557
www.CoastalArchitecture.net

PATTERSON/CROSBY RESIDENCE
BATH, NORTH CAROLINA

CERT. NO. C-2792 — CORPORATION — REGISTERED — ARCHITECTURE, P.C. — COASTAL

LEE D. DIXON, JR. — 6419 — REGISTERED — ARCHITECT — NORTH CAROLINA — MOREHEAD CITY

NEW FLOOR PLANS - BASE BID

20013

ISSUED: 09/28/20
DWG BY: MES
CKD BY: LDD
REVISIONS

SHEET NO. A-1 OF

THESE DRAWING AND SPECIFICATIONS REPRESENT AN INSTRUMENT OF SERVICE AND AS SUCH SHALL REMAIN IN OWNERSHIP WITH THE ARCHITECT. USE OR REPRODUCTION BY ANY MEANS, IN WHOLE OR IN PART, WITHOUT THE ARCHITECT'S WRITTEN CONSENT, IS PROHIBITED.

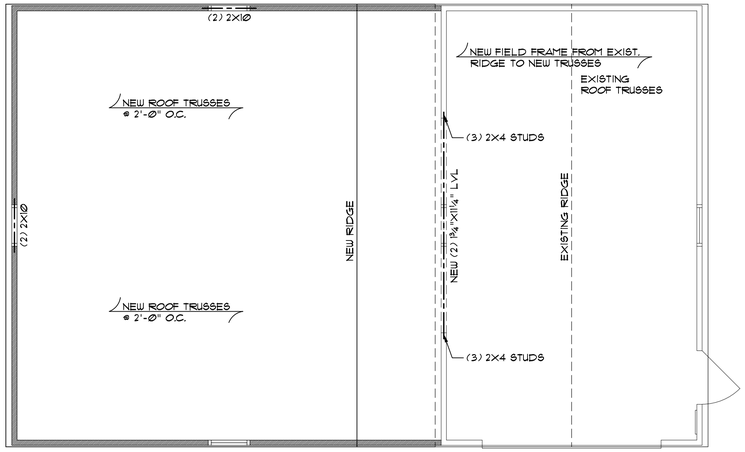

NEW SHED ROOF FRAMING PLAN - BASE BID

3 / A-1.1

SCALE: 1/4"=1'-0"

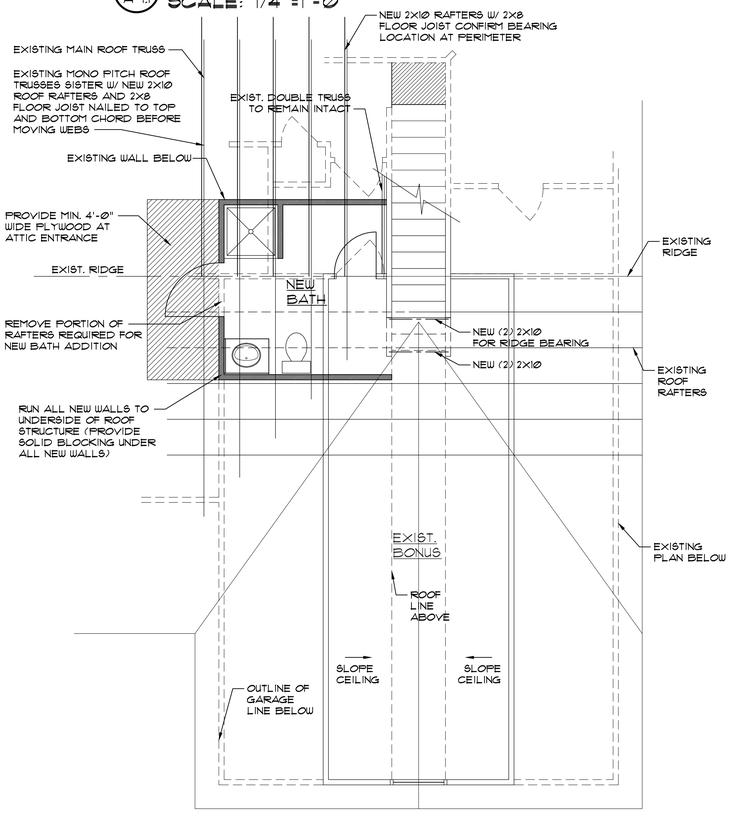

PARTIAL FRAMING PLAN AT TOILET ADDITION IN ATTIC - BASE BID AND ALT. 1

2 / A-1.1

SCALE: 1/4"=1'-0"

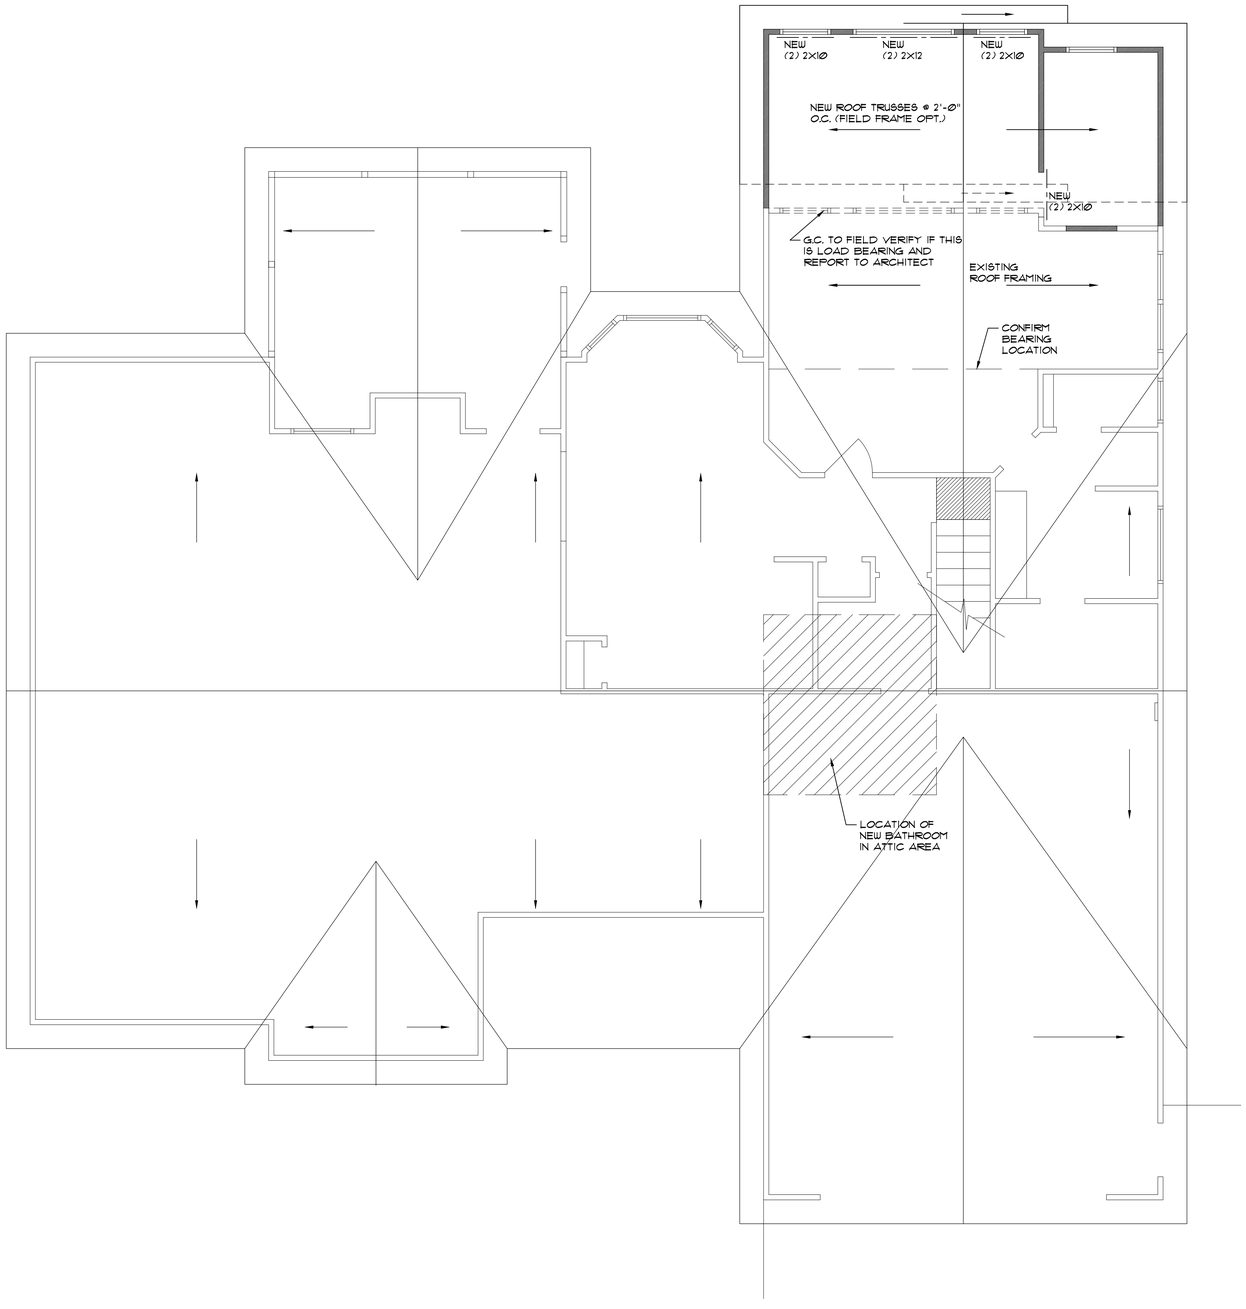

NEW ROOF PLAN - BASE BID

1 / A-1.1

SCALE: 1/4"=1'-0"

Coastal Architecture PLLC

- Architectural Design
- Planning
- Interiors

AIA
Member of the American Institute of Architects

Lee D. Dixon, Jr., AIA
252-247-2127
lee@coastalarchitecture.net

4206 Bridges St. Ext., Suite C
Morehead City, NC 28557

www.CoastalArchitecture.net

PATTERSON/CROSBY RESIDENCE

BATH, NORTH CAROLINA

COASTAL ARCHITECTURE, PLLC
CERT. NO. 57792
REGISTERED ARCHITECTURAL CORPORATION
NORTH CAROLINA
MOREHEAD CITY, N.C.

LEE D. DIXON, JR.
REGISTERED ARCHITECT
6419
NORTH CAROLINA
MOREHEAD CITY, N.C.

NEW ROOF PLAN - BASE BID

20013

ISSUED:	09/28/20
DWG BY:	MES
CKD BY:	LDD
REVISIONS	

SHEET NO.
A-1.1
OF

THESE DRAWING AND SPECIFICATIONS REPRESENT AN INSTRUMENT OF SERVICE AND AS SUCH SHALL REMAIN IN OWNERSHIP WITH THE ARCHITECT. USE OR REPRODUCTION BY ANY MEANS, IN WHOLE OR IN PART, WITHOUT THE ARCHITECT'S WRITTEN CONSENT, IS PROHIBITED.

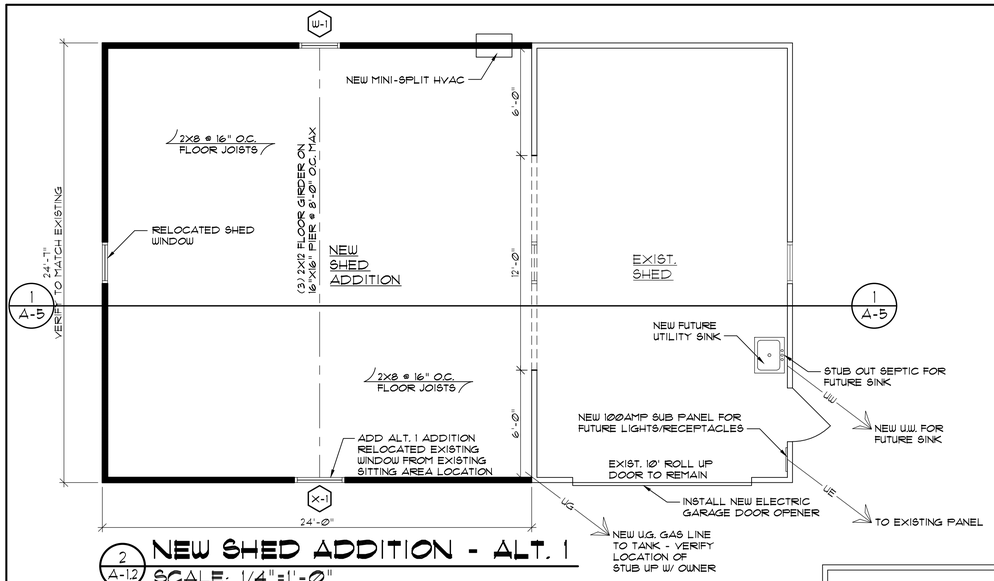

2 A-1.2 NEW SHED ADDITION - ALT. 1

SCALE: 1/4"=1'-0"

(SEE ALSO 3/A-1 FOR SHED ROOF FRAMING PLAN)

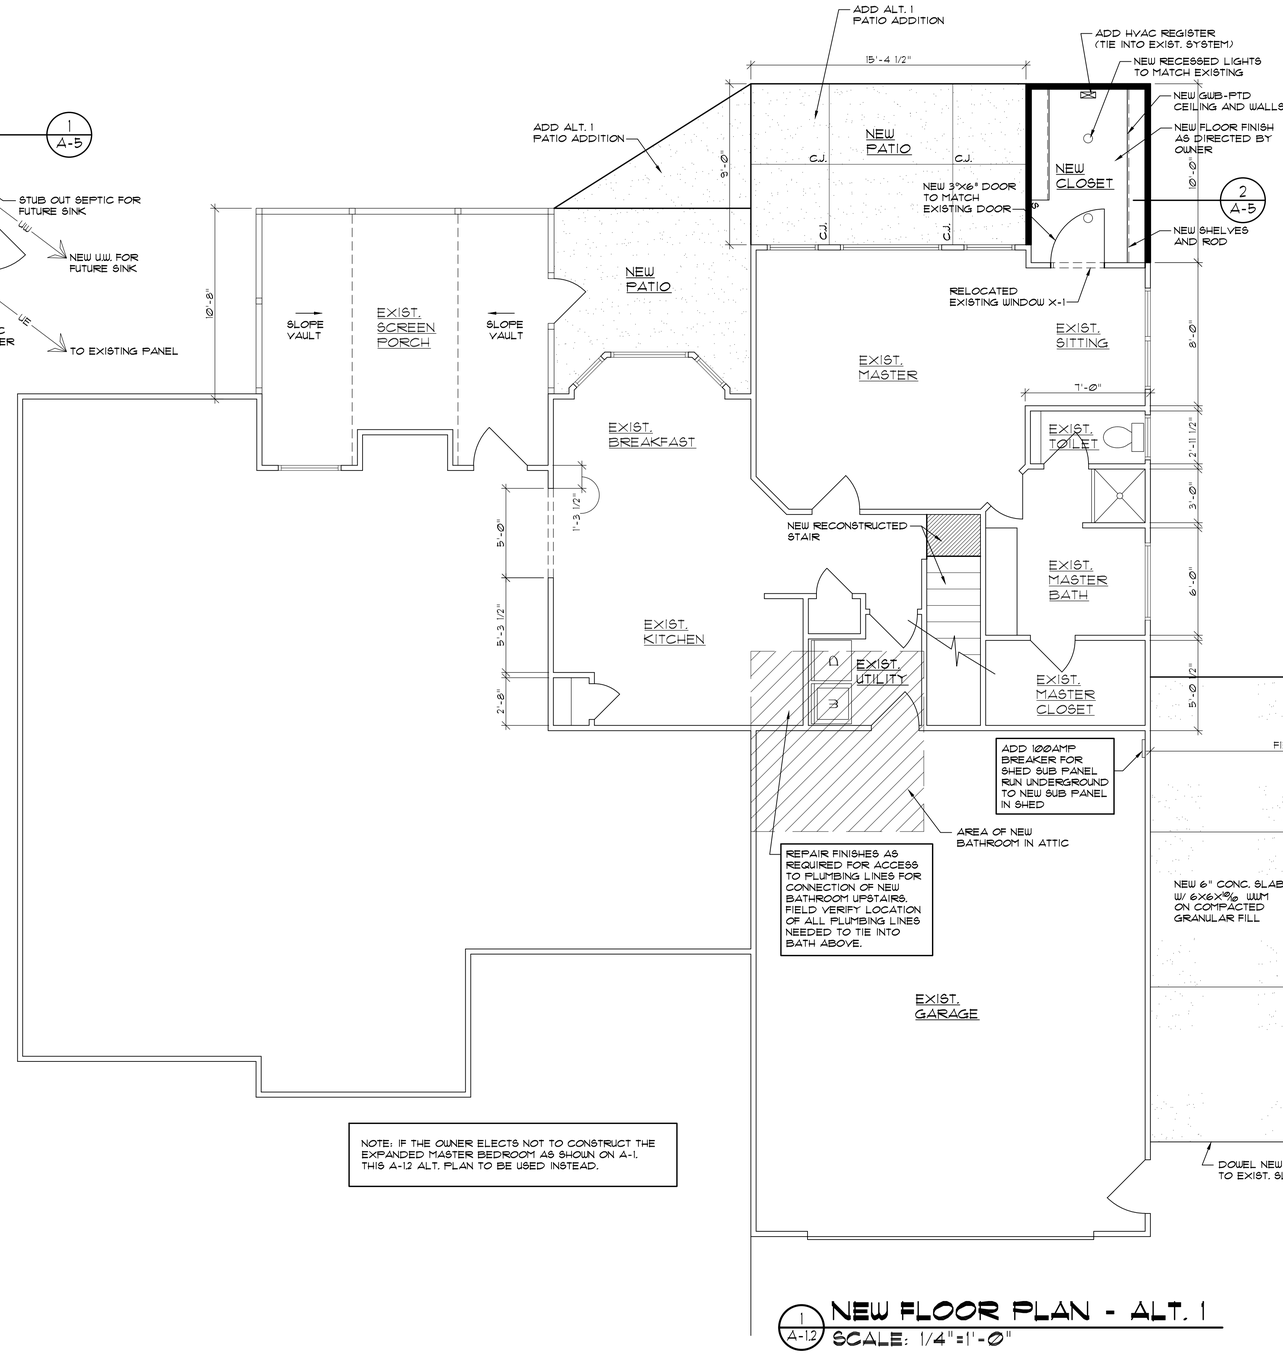

1 A-1.2 NEW FLOOR PLAN - ALT. 1

SCALE: 1/4"=1'-0"

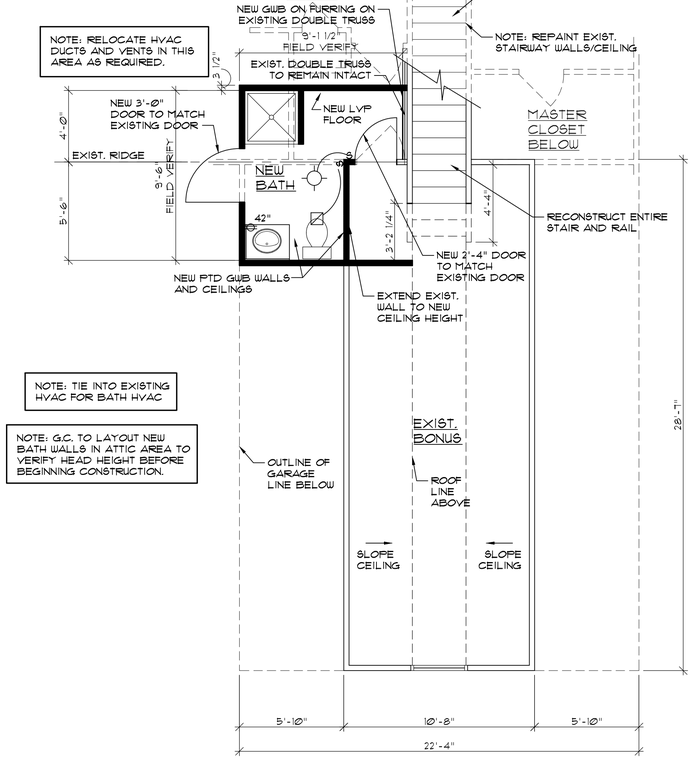

2 A-1.2 NEW BONUS ROOM TOILET - ALT. 1

SCALE: 1/4"=1'-0" (SEE ALSO 2/A-1.1 FOR PARTIAL FRAMING PLAN)

THESE DRAWING AND SPECIFICATIONS REPRESENT AN INSTRUMENT OF SERVICE AND AS SUCH SHALL REMAIN IN OWNERSHIP WITH THE ARCHITECT. USE OR REPRODUCTION BY ANY MEANS, IN WHOLE OR IN PART, WITHOUT THE ARCHITECT'S WRITTEN CONSENT, IS PROHIBITED.

Coastal Architecture PLLC

- Architectural Design
- Planning
- Interiors

AIA Member of the American Institute of Architects

Lee D. Dixon, Jr., AIA
252-247-2127
lee@coastalarchitecture.net

4206 Bridges St. Ext., Suite C
Morehead City, NC 28557

www.CoastalArchitecture.net

PATTERSON/CROSBY RESIDENCE

BATH, NORTH CAROLINA

CORNERSTONE ARCHITECTURE, INC. CERTIFICATE OF AUTHORIZATION NO. C-0792 REGISTERED NORTH CAROLINA

LEE D. DIXON, JR. 6419 REGISTERED PROFESSIONAL ENGINEER MOREHEAD CITY, N.C.

NEW FLOOR PLANS - ALT. 1

20013

ISSUED: 09/28/20
DWG BY: MES
CKD BY: LDD
REVISIONS

SHEET NO. A-1.2 OF

WINDOW SCHEDULE

MARK	TYPE	SIZE	MODEL	REMARKS
X-1	EXIST. DOUBLE HUNG	FIELD VERIFY	FIELD VERIFY	TO BE RELOCATED
X-2	EXIST. DOUBLE HUNG	↓	↓	TO BE RELOCATED
X-3	EXIST. PICTURE	↓	↓	TO BE RELOCATED
W-1	NEW SINGLE HUNG	↓	SELECTED BY OWNER	MATCH EXISTING

FIELD VERIFY ALL EXISTING WINDOWS TO BE RELOCATED

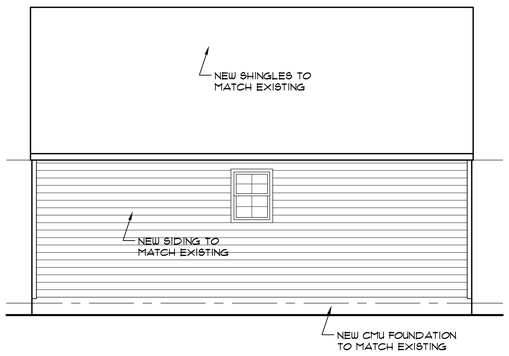

4 / A-3 NEW LEFT SIDE SHED ELEVATION - BASE BID
SCALE: 1/4"=1'-0"

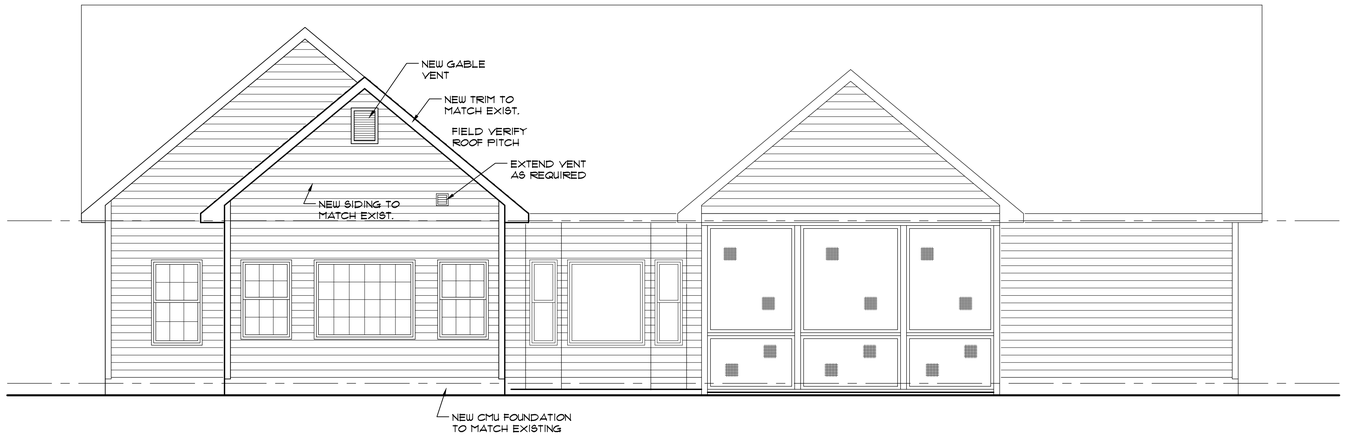

3 / A-3 NEW REAR ELEVATION - BASE BID
SCALE: 1/4"=1'-0"

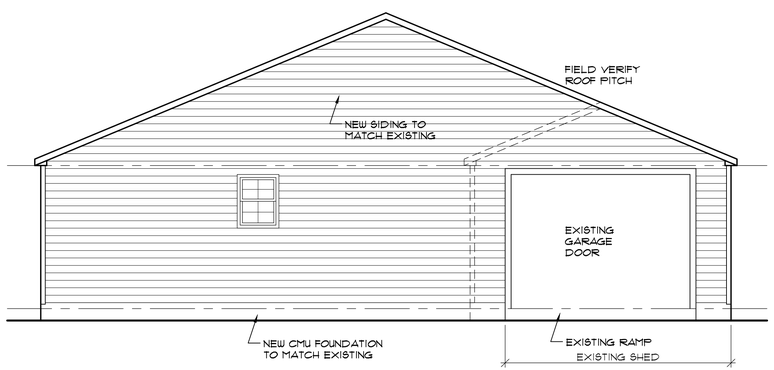

2 / A-3 NEW FRONT SHED ELEVATION - BASE BID
SCALE: 1/4"=1'-0"

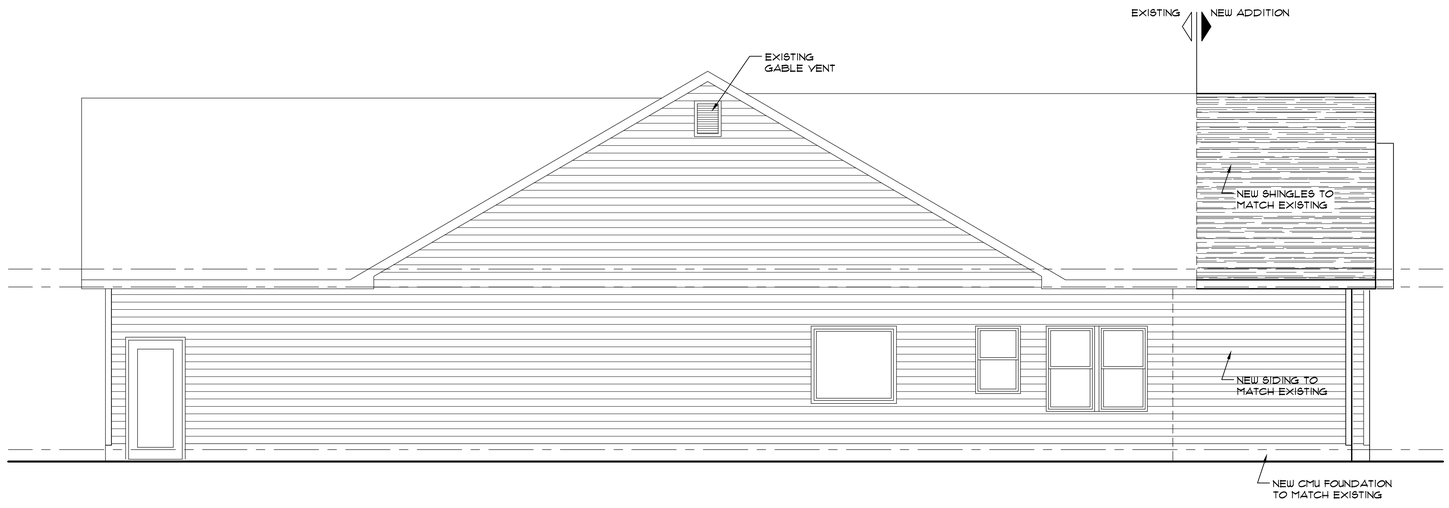

1 / A-3 NEW RIGHT SIDE ELEVATION - BASE BID
SCALE: 1/4"=1'-0"

Coastal Architecture PLLC

- Architectural Design
- Planning
- Interiors

AIA
Member of the American Institute of Architects

Lee D. Dixon, Jr., AIA
252-247-2127
lee@coastalarchitecture.net

4206 Bridges St. Ext., Suite C
Morehead City, NC 28557
www.CoastalArchitecture.net

PATTERSON/CROSBY RESIDENCE
BATH, NORTH CAROLINA

CONSULTING ARCHITECTURE, P.A. CERTIFICATE OF AUTHORIZATION NO. C-1762 CERT. NO. 5792 RECERTIFICATION DATE 01/01/2021

LEE D. DIXON, JR. 6419 REGISTERED LANDSCAPE ARCHITECT NORTH CAROLINA

NEW ELEVATIONS AND SCHEDULE - BASE BID

20013

ISSUED: 09/28/20
DWG BY: MES
CKD BY: LDD

REVISIONS

SHEET NO.
A-3
OF

THESE DRAWING AND SPECIFICATIONS REPRESENT AN INSTRUMENT OF SERVICE AND AS SUCH SHALL REMAIN IN OWNERSHIP WITH THE ARCHITECT. USE OR REPRODUCTION BY ANY MEANS, IN WHOLE OR IN PART, WITHOUT THE ARCHITECT'S WRITTEN CONSENT, IS PROHIBITED.

WINDOW SCHEDULE

MARK	TYPE	SIZE	MODEL	REMARKS
X-1	EXIST. DOUBLE HUNG	FIELD VERIFY	FIELD VERIFY	TO BE RELOCATED
X-2	EXIST. DOUBLE HUNG			TO BE RELOCATED
X-3	EXIST. PICTURE			TO BE RELOCATED
W-1	NEW SINGLE HUNG		SELECTED BY OWNER	MATCH EXISTING

FIELD VERIFY ALL EXISTING WINDOWS TO BE RELOCATED

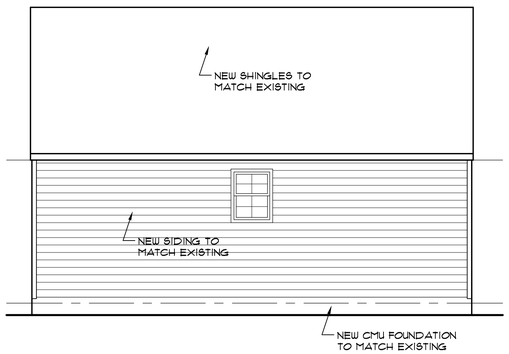

4 A-3.1 NEW LEFT SIDE SHED ELEVATION - ALT. 1
SCALE: 1/4"=1'-0"

3 A-3.1 NEW REAR ELEVATION - ALT. 1
SCALE: 1/4"=1'-0"

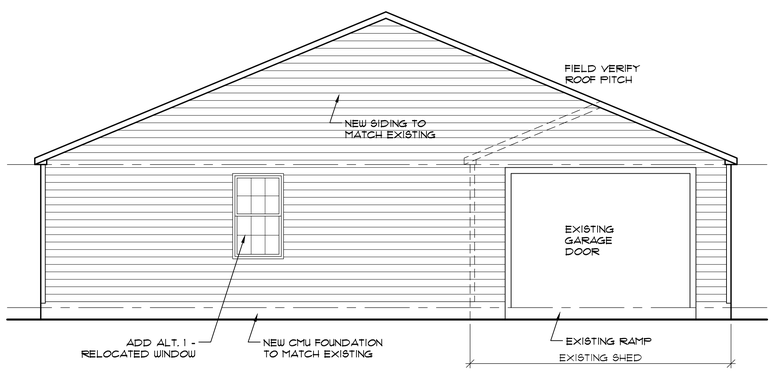

2 A-3.1 NEW FRONT SHED ELEVATION - ALT. 1
SCALE: 1/4"=1'-0"

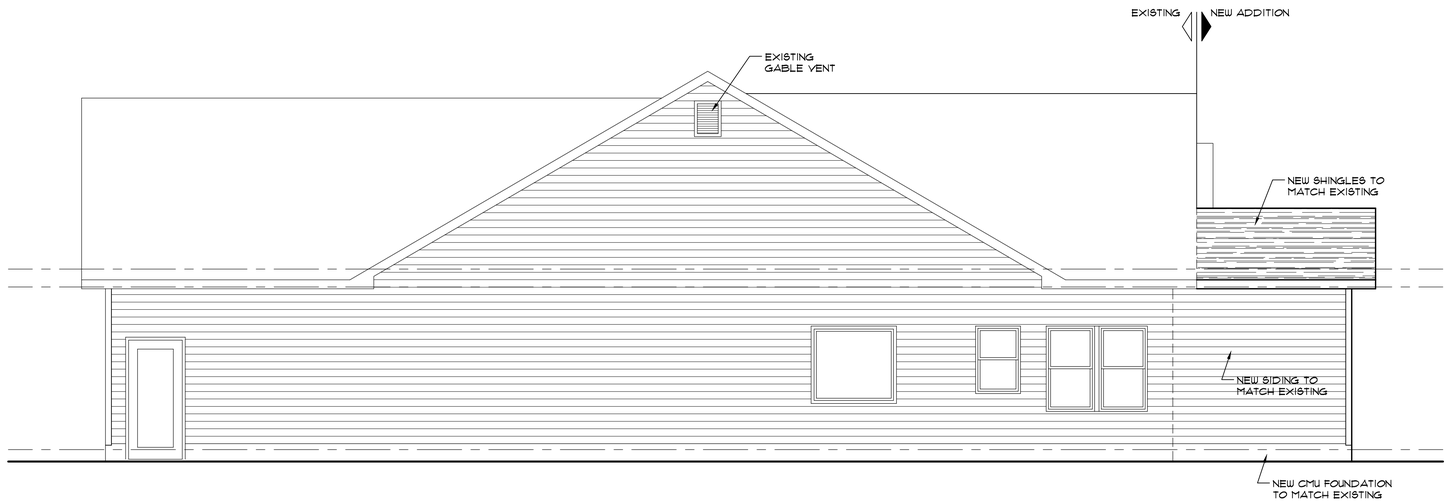

1 A-3.1 NEW RIGHT SIDE ELEVATION - ALT. 1
SCALE: 1/4"=1'-0"

Coastal Architecture PLLC

- Architectural Design
- Planning
- Interiors

AIA
Member of the American Institute of Architects

Lee D. Dixon, Jr., AIA
252-247-2127
lee@coastalarchitecture.net

4206 Bridges St. Ext., Suite C
Morehead City, NC 28557

www.CoastalArchitecture.net

PATTERSON/CROSBY RESIDENCE
BATH, NORTH CAROLINA

CERT. NO. C-1742 — CERTIFICATE OF AUTHORIZATION — CORPORATE ARCHITECTURE, P.C. — REGISTERED — MOREHEAD CITY, N.C.

LEE D. DIXON, JR. — 6419 — REGISTERED — ARCHITECT — NORTH CAROLINA

NEW ELEVATIONS AND SCHEDULE - ALT. 1

20013

ISSUED:	09/28/20
DWG BY:	MES
CKD BY:	LDD

REVISIONS

SHEET NO.
A-3.1
OF

THESE DRAWING AND SPECIFICATIONS REPRESENT AN INSTRUMENT OF SERVICE AND AS SUCH SHALL REMAIN IN OWNERSHIP WITH THE ARCHITECT. USE OR REPRODUCTION BY ANY MEANS, IN WHOLE OR IN PART, WITHOUT THE ARCHITECT'S WRITTEN CONSENT, IS PROHIBITED.

Coastal Architecture PLLC

- Architectural Design
- Planning
- Interiors

AIA
Member of the American Institute of Architects

Lee D. Dixon, Jr., AIA
252-247-2127
lee@coastalarchitecture.net

4206 Bridges St. Ext., Suite C
Morehead City, NC 28557

www.CoastalArchitecture.net

PATTERSON/CROSBY RESIDENCE

BATH, NORTH CAROLINA

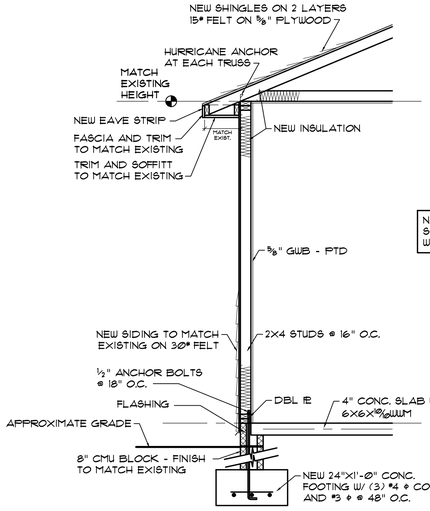

NOTE: PROVIDE HEAD AND SILL FLASHING AT ALL NEW WINDOW OPENING

TYP. WALL SECTION BASE BID AND ALT. 1

2 / A-5 SCALE: 1/2"=1'-0"

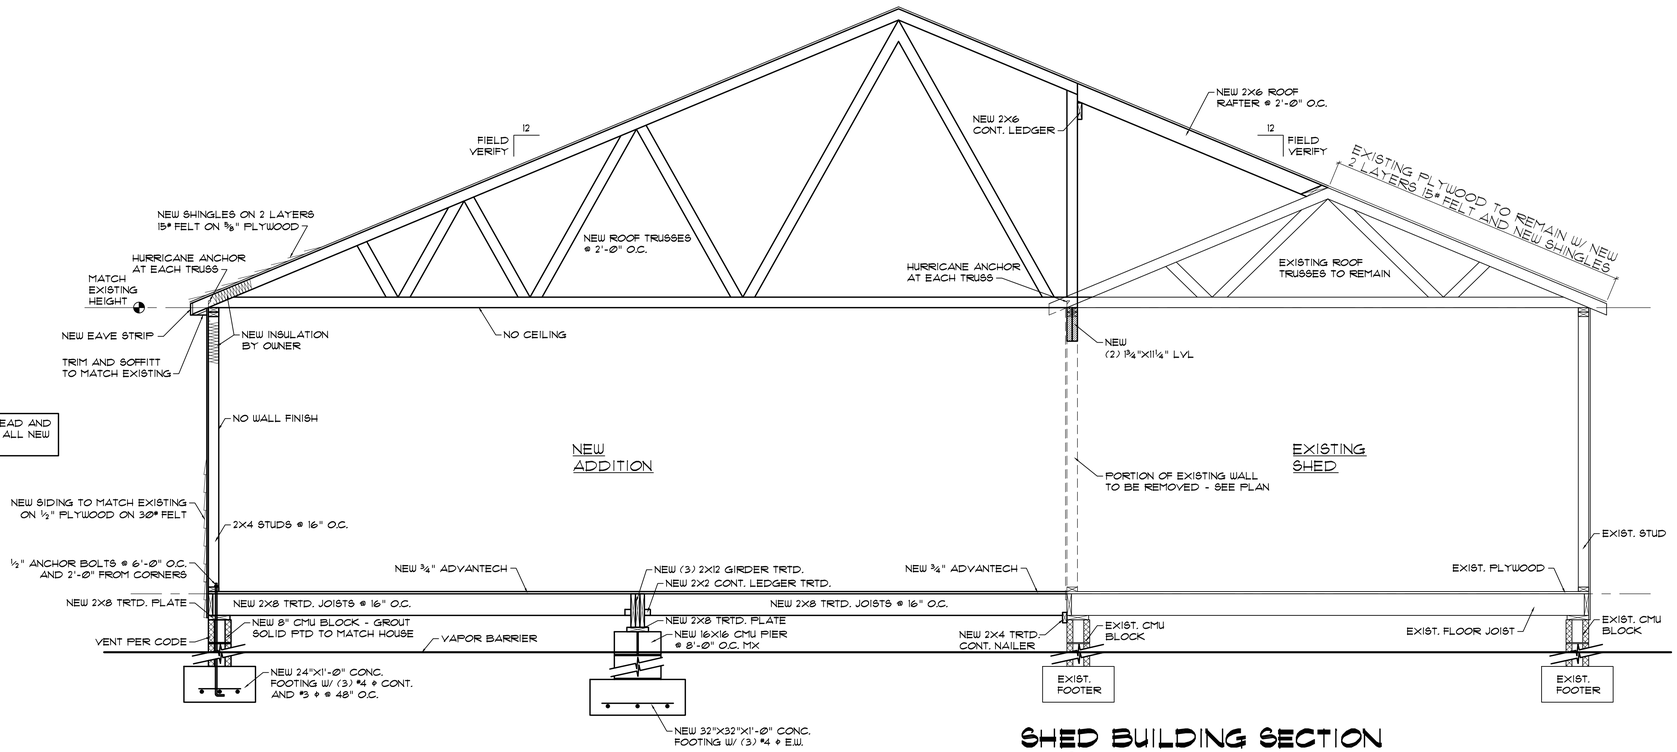

SHED BUILDING SECTION BASE BID AND ALT. 1

1 / A-5 SCALE: 1/2"=1'-0"

SHED BUILDING SECTION - BASE BID AND ALT. 1

20013

ISSUED: 09/28/20
DWG BY: MES
CKD BY: LDD
REVISIONS

SHEET NO.
A-5
OF

THESE DRAWING AND SPECIFICATIONS REPRESENT AN INSTRUMENT OF SERVICE AND AS SUCH SHALL REMAIN IN OWNERSHIP WITH THE ARCHITECT. USE OR REPRODUCTION BY ANY MEANS, IN WHOLE OR IN PART, WITHOUT THE ARCHITECT'S WRITTEN CONSENT, IS PROHIBITED.